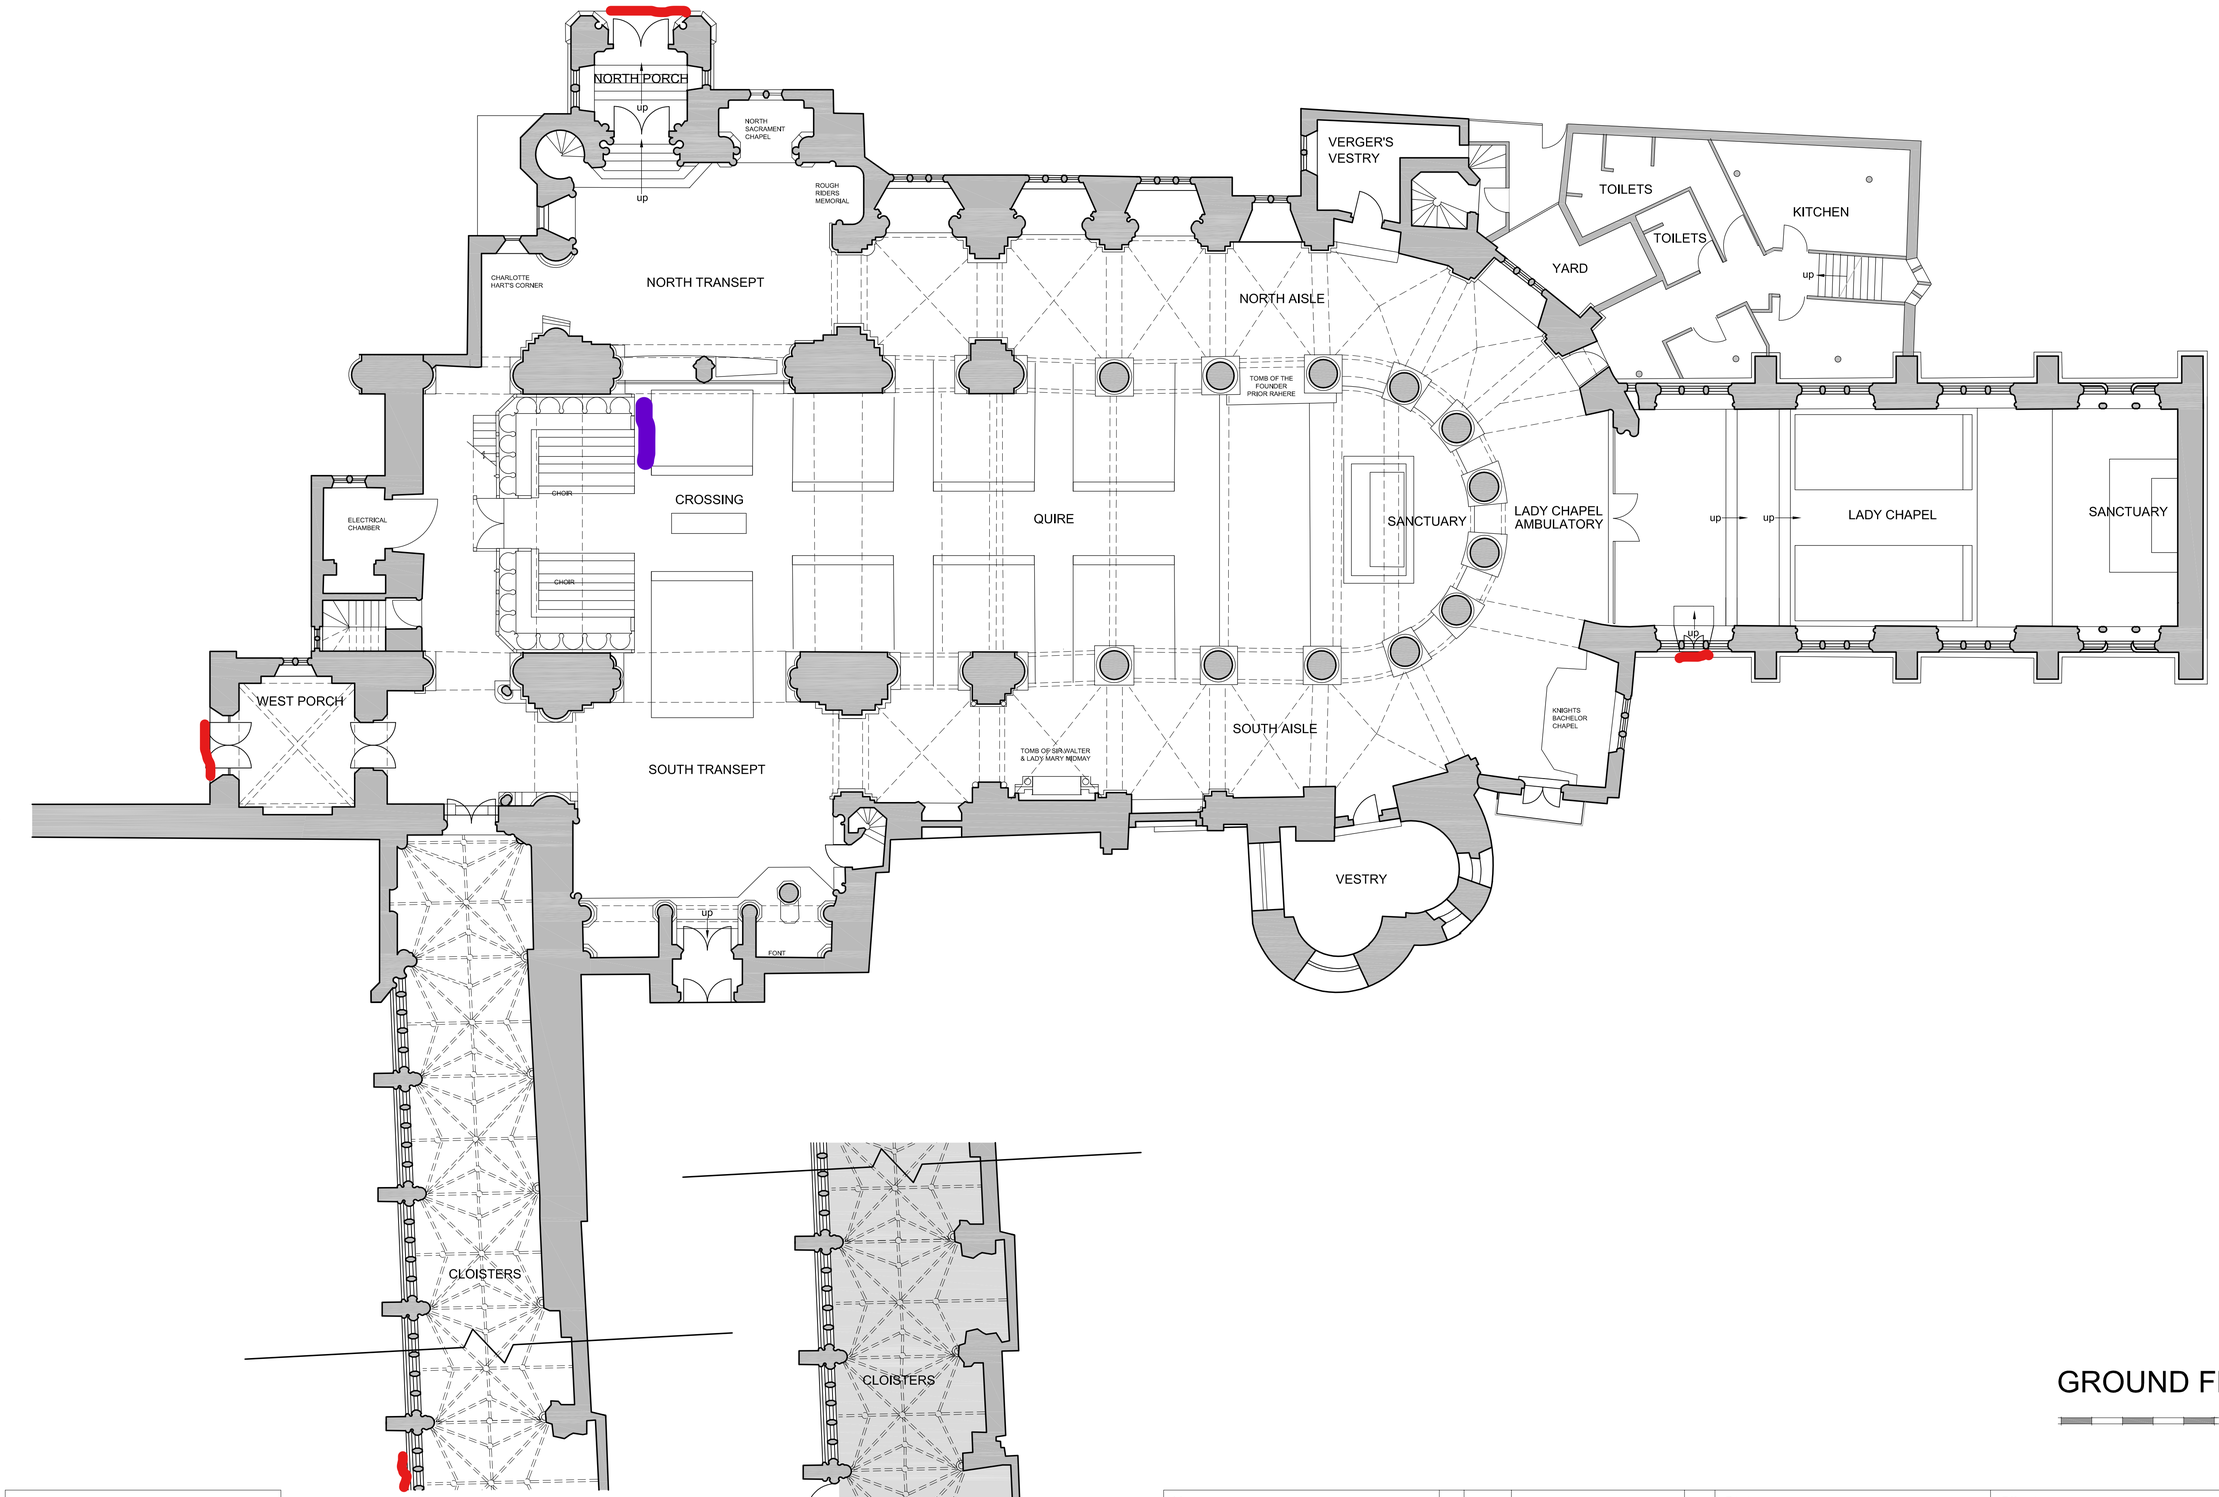

GROUND FLOOR PLAN

GENERAL NOTES:

1. Do not scale from this drawing. Use figured dimensions only. Contractor to check dimensions on site prior to construction and notify CA of any discrepancy.
2. This drawing is to be read in conjunction with all other relevant contract drawings, specifications & Schedules.
3. If in doubt: Ask
4. Martin Ashley Architects shall be notified in writing of any discrepancies.

Key:

Rev.	Date	Reason For Issue	Chk

Status
Preliminary

MARTIN ASHLEY ARCHITECTS
46-48 London Road, Twickenham, Middlesex, TW1 3RJ
T +44 (0) 20 8948 7788
www. ma-arch.co.uk

Client
The PCC of St Bartholomew the Great
.
.

Project
St Bartholomew the Great
Filming
.

Title
Ground Floor Plan
As Existing

Date	Scale
June 2016	1:200 @ A3
Checked By: EW	Drawn By: FB
Drawing Number: 2102-33/00/02	Revision: .

© Martin Ashley Architects 2011